


1 GROUND PLAN
1:100

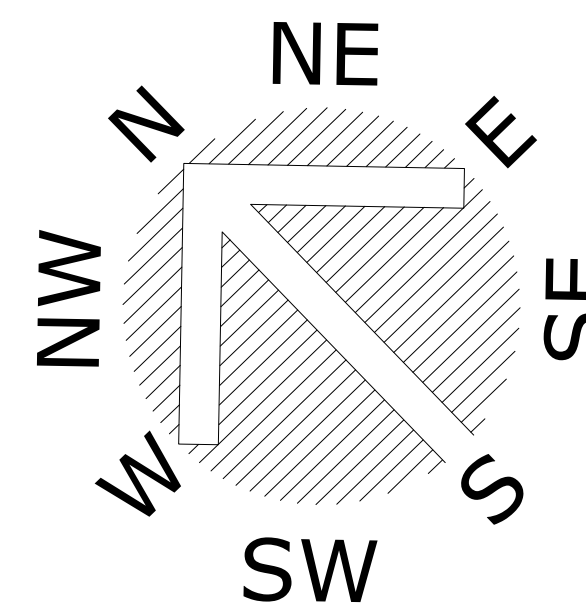


2 PROPOSED REAR ELEVATION
1:100



3 PROPOSED SIDE ELEVATION
1:100



4 PROPOSED FRONT ELEVATION
1:100

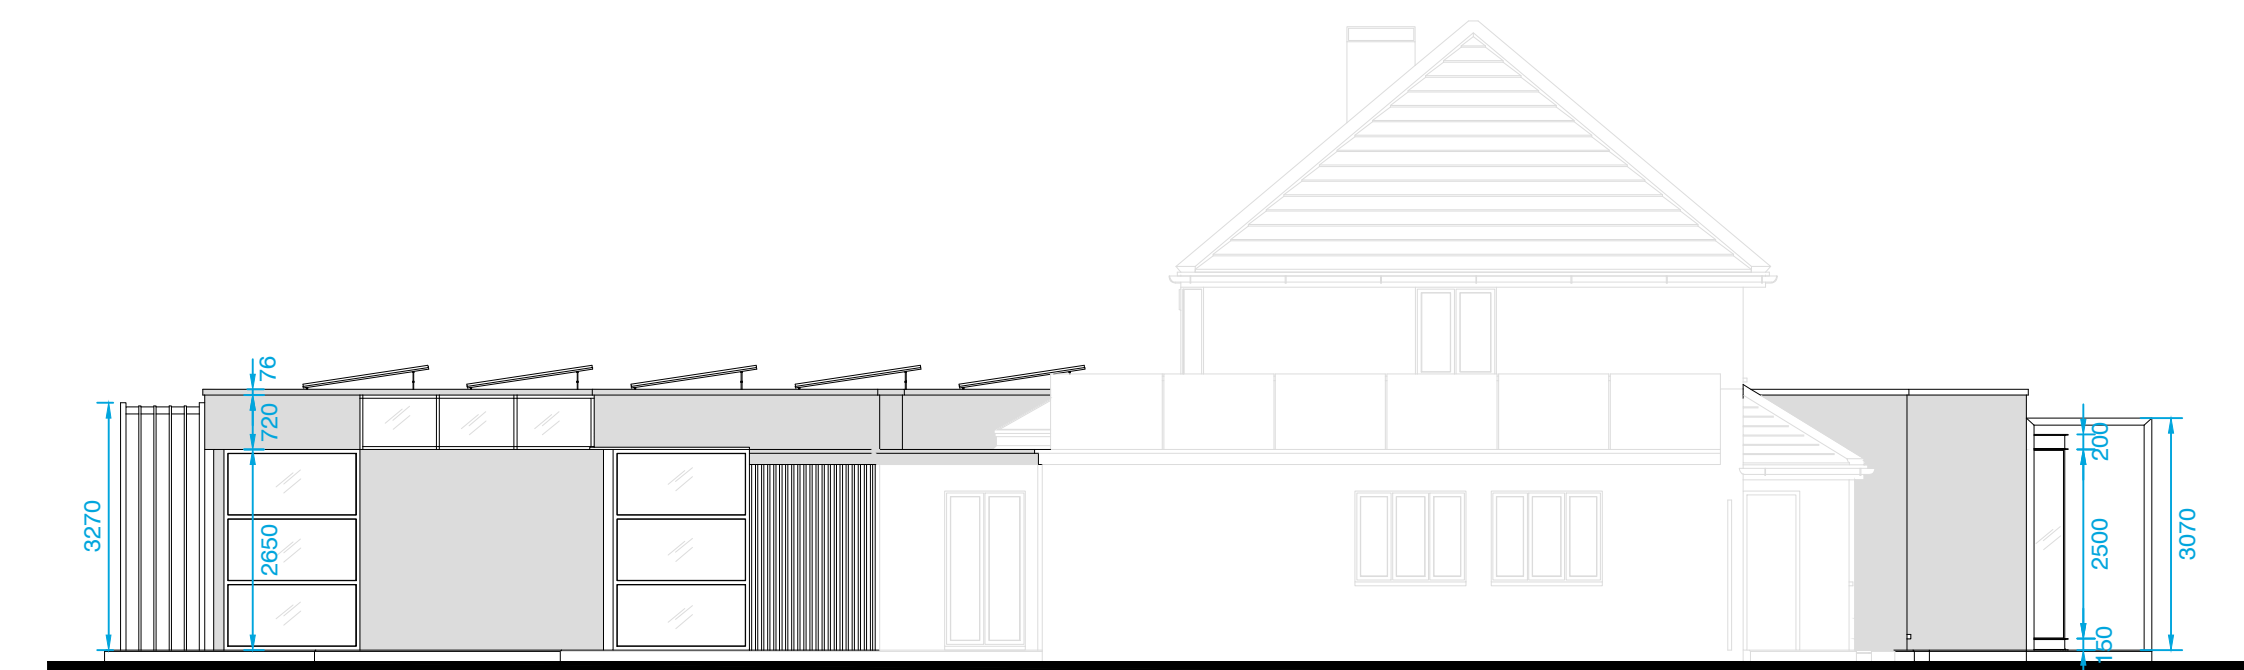

5 PROPOSED SIDE ELEVATION
1:100

Project
MARIAN MANOR
GUILDFORD RD
LEATHERHEAD KT22 9DS

Drawing title
Proposed Plan & Elevations

Scale
1:100 @A1

Drawn by
BK date 19/10/2022

Drawing Number 01 revision